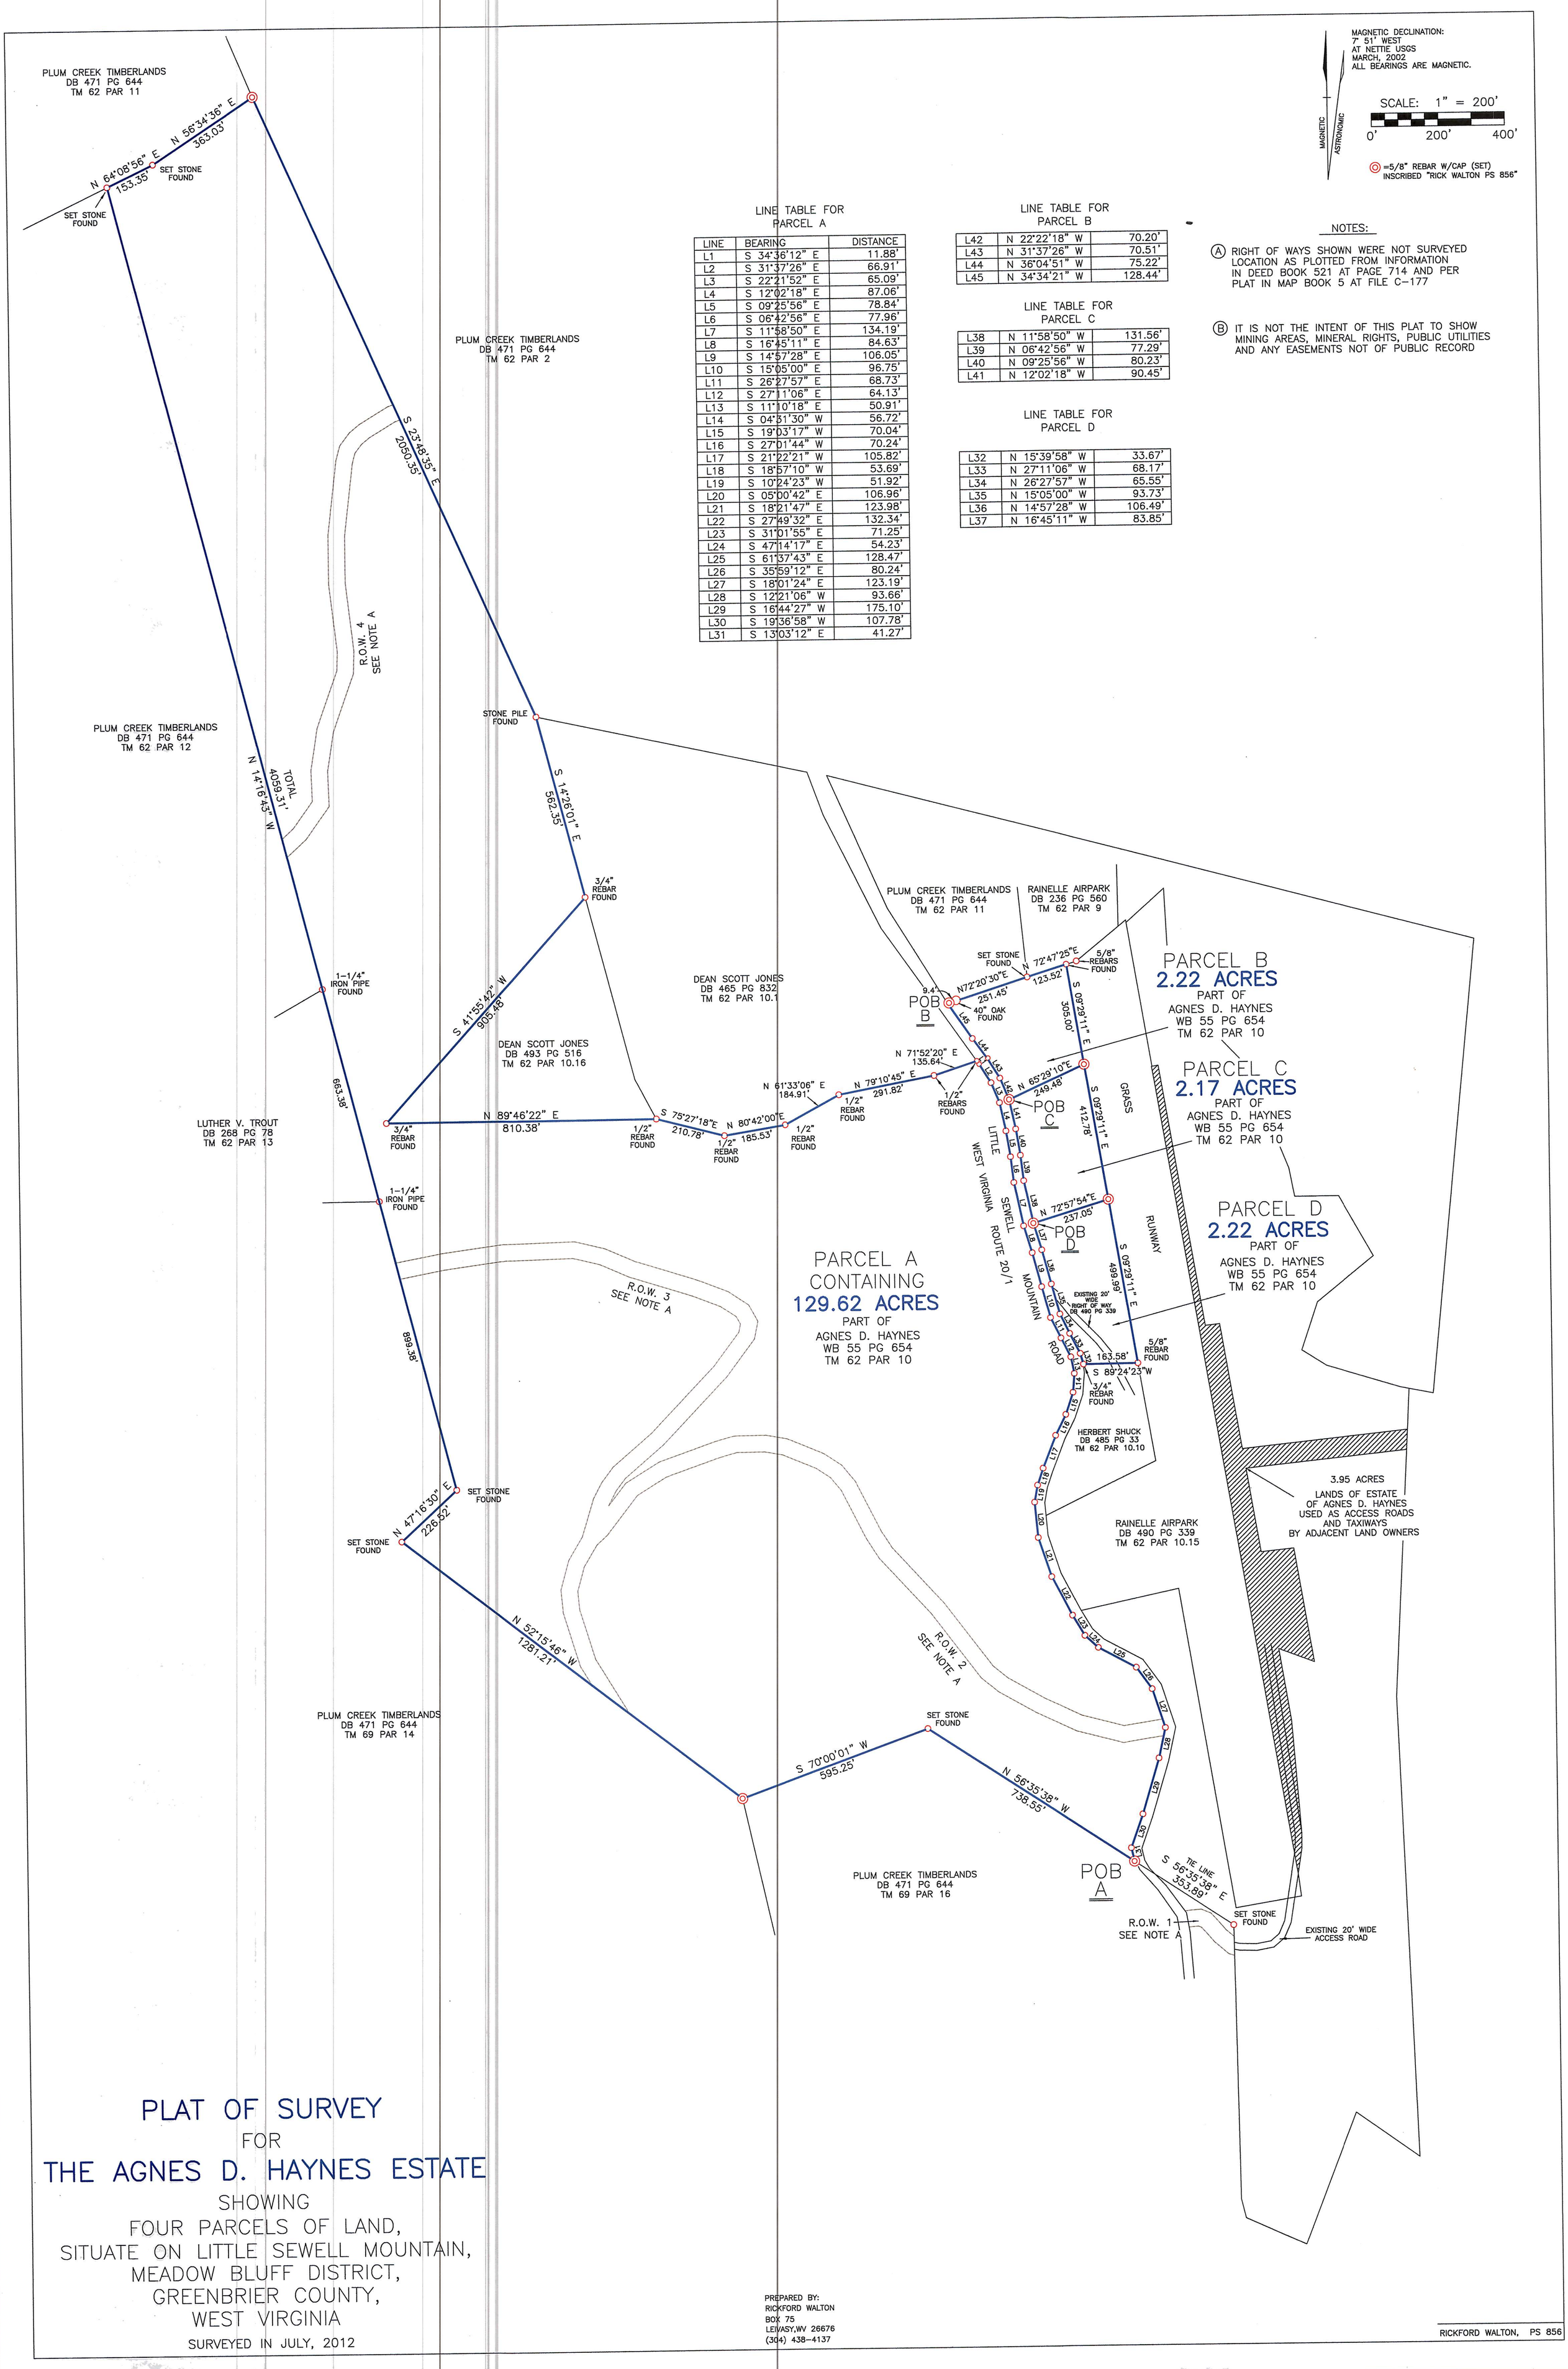

LINE TABLE FOR PARCEL A

LINE	BEARING	DISTANCE
L1	S 34°36'12" E	11.88'
L2	S 31°37'26" E	66.91'
L3	S 22°21'52" E	65.09'
L4	S 12°02'18" E	87.06'
L5	S 09°25'56" E	78.84'
L6	S 06°42'56" E	77.96'
L7	S 11°58'50" E	134.19'
L8	S 16°45'11" E	84.63'
L9	S 14°57'28" E	106.05'
L10	S 15°05'00" E	96.75'
L11	S 26°27'57" E	68.73'
L12	S 27°11'06" E	64.13'
L13	S 11°10'18" E	50.91'
L14	S 04°31'30" W	56.72'
L15	S 19°03'17" W	70.04'
L16	S 27°01'44" W	70.24'
L17	S 21°22'21" W	105.82'
L18	S 18°57'10" W	53.69'
L19	S 10°24'23" W	51.92'
L20	S 05°00'42" E	106.96'
L21	S 18°21'47" E	123.98'
L22	S 27°49'32" E	132.34'
L23	S 31°01'55" E	71.25'
L24	S 47°14'17" E	54.23'
L25	S 61°37'43" E	128.47'
L26	S 35°59'12" E	80.24'
L27	S 18°01'24" E	123.19'
L28	S 12°21'06" W	93.66'
L29	S 16°44'27" W	175.10'
L30	S 19°36'58" W	107.78'
L31	S 13°03'12" E	41.27'

LINE TABLE FOR PARCEL B

L42	N 22°22'18" W	70.20'
L43	N 31°37'26" W	70.51'
L44	N 36°04'51" W	75.22'
L45	N 34°34'21" W	128.44'

LINE TABLE FOR PARCEL C

L38	N 11°58'50" W	131.56'
L39	N 06°42'56" W	77.29'
L40	N 09°25'56" W	80.23'
L41	N 12°02'18" W	90.45'

LINE TABLE FOR PARCEL D

L32	N 15°39'58" W	33.67'
L33	N 27°11'06" W	68.17'
L34	N 26°27'57" W	65.55'
L35	N 15°05'00" W	93.73'
L36	N 14°57'28" W	106.49'
L37	N 16°45'11" W	83.85'

NOTES:

(A) RIGHT OF WAYS SHOWN WERE NOT SURVEYED LOCATION AS PLOTTED FROM INFORMATION IN DEED BOOK 521 AT PAGE 714 AND PER PLAT IN MAP BOOK 5 AT FILE C-177

(B) IT IS NOT THE INTENT OF THIS PLAT TO SHOW MINING AREAS, MINERAL RIGHTS, PUBLIC UTILITIES AND ANY EASEMENTS NOT OF PUBLIC RECORD

PLAT OF SURVEY
FOR
THE AGNES D. HAYNES ESTATE
SHOWING
FOUR PARCELS OF LAND,
SITUATE ON LITTLE SEWELL MOUNTAIN,
MEADOW BLUFF DISTRICT,
GREENBRIER COUNTY,
WEST VIRGINIA

SURVEYED IN JULY, 2012

PREPARED BY:
RICKFORD WALTON
BOX 75
LEWISBURG, WV 26676
(304) 438-4137

RICKFORD WALTON, PS 856